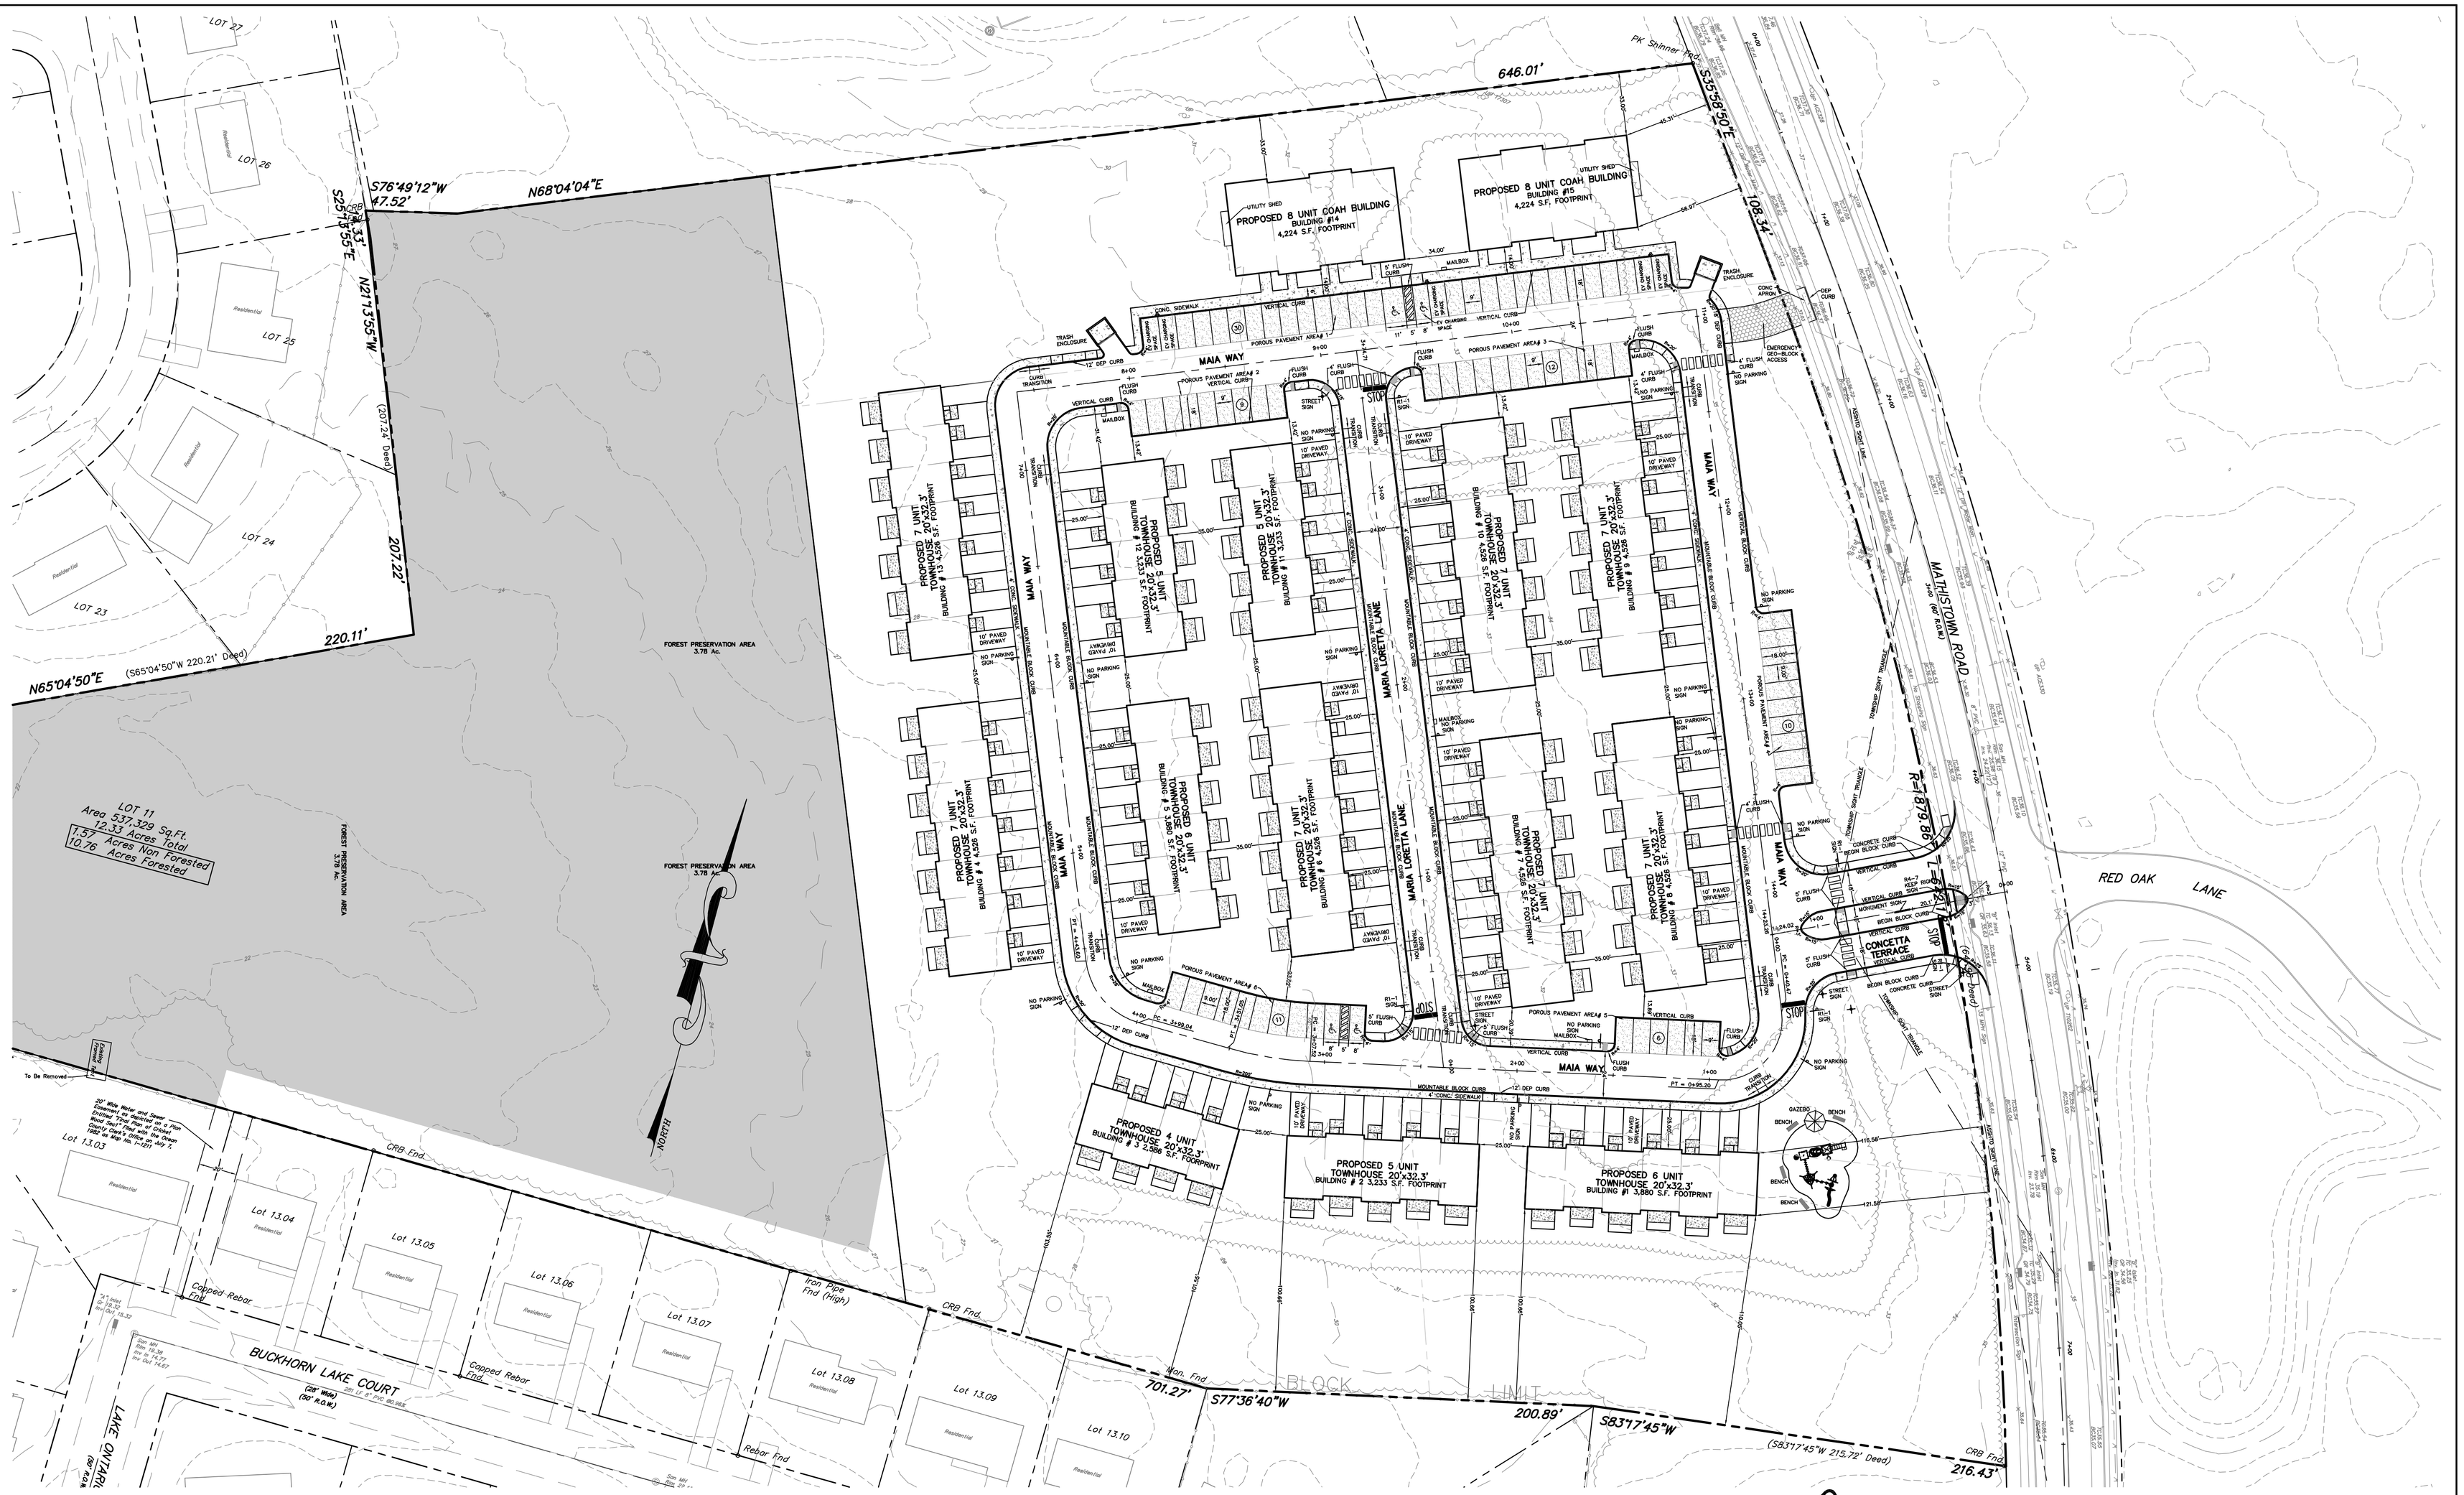

GRAPHIC SCALE

40 0 20 40 80 160

(IN FEET)
1 inch = 40 ft.

DATE	REVISION

STUART CHALLONER, P.E.
PROFESSIONAL ENGINEER N.J. LIC. NO. 34337
PROFESSIONAL PLANNER N.J. LIC. NO. 4489

CHALLONER & ASSOCIATES L.L.C.
Certificate of Auth. No. 24GA28057700
CONSULTING ENGINEERS AND DESIGN PROFESSIONALS
201 Main Street 2nd Floor
Toms River, New Jersey 08753
Phone: 732-818-9980 Fax: 732-818-9981

OVERALL SITE PLAN

MATHISTOWN COMMONS

LOT 11
BLOCK 325.20
TAX MAP SHEET 72
SITUATED IN
TOWNSHIP OF LITTLE EGG HARBOR
OCEAN COUNTY, NEW JERSEY

Date:	Scale:	Drawn By:	Checked By:	File No.:	Field Book:	Sheet No.:
APR. 23, 2026	1" =40'	SGP	SCC	24030		5 of 32

COPYRIGHT © 2025, CHALLONER & ASSOC. L.L.C.—ALL RIGHTS RESERVED
THE COPYING OR REUSE OF THIS DOCUMENT, OR PORTIONS THEREOF, FOR OTHER THAN THE ORIGINAL PROJECT FOR THE PURPOSE ORIGINALLY INTENDED, WITHOUT THE WRITTEN PERMISSION OF CHALLONER & ASSOC. L.L.C., IS PROHIBITED